This drawing is an indication only, and exact locations of services/assets may vary from this depiction. The Mid West Ports Authority has made every effort to ensure this drawing is accurate, however makes no warranties and accepts no liability should the services not be in the location indicated on the drawing. The drawing is intended as a guide only to locate features and services.
All necessary precautions should be taken before commencement of any works.

LEGEND

	SEAWALLS/GROYNES		CONVEYOR CENTRE LINE	OHV	OVERHEAD HIGH VOLTAGE		LIGHT TOWER	FS	WATER - FIRE SERVICE	SWD	STORM WATER DRAIN
	TOPO LINES & BATTERS		RETAINING WALL	PC	UNDERGROUND POWER		COMMUNICATIONS PIT	W	WATER		STORM WATER GRATE
	BOTTOM OF BANK		FENCE LINE	UGHV	UNDERGROUND HIGH VOLTAGE	COMMS	COMMUNICATIONS	RETIC	RETICULATION		STORM WATER PIT
	EDGE OF KERB		GATE	UGLV	UNDERGROUND LOW VOLTAGE	CCTV	CCTV	WM	WATER METER	SWR	SEWER
	EDGE OF BITUMEN		SAFETY BOLLARD		ELECTRICAL PIT/CABINET	T	TELSTRA	TAP	TAP		SEWER PIT/SEPTIC TANK
TRACK	TRACK		STREET SIGN (ONE POLE)	E	ELECTRICAL EARTH PIT	TP	TELSTRA PIT	W.B.	WATER BOX	MISCUG	MISC. UNDERGROUND SERVICES
RAIL RAIL RAIL	RAIL LINE		STREET SIGN (TWO POLE)		EXTERNAL ELECTRICAL PLUG	FP	FUEL PIPE	H	FIRE HYDRANT	PIPE	PIPELINE UNDEFINED
	CONVEYOR GALLERY		MOORING BOLLARD		STREET LIGHT POLE	GAS	GAS	HR	HOSE REEL		
			VEGETATION	LP	LIGHT POLE	SALTWP	SALT WATER PIPE	SV	STOP VALVE		NOTE! REDUNDANT SERVICES SHOWN GREY

SURVEY INFORMATION SUPPLIED BY

HTD SURVEYORS & PLANNERS
HILLE, THOMPSON & DELFOS
PO Box 820, GERALDTON WA 6531
PHONE: (08) 9921 3111 FAX: (08) 9921 8072

HORIZ. DATUM	GCG94	VERTI. DATUM	AHD

KEY PLAN & SCALE

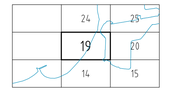

5 0 10 20m
SCALE 1:500 (on A1 Sheet)

BEFORE YOU DIG
www.byda.com.au

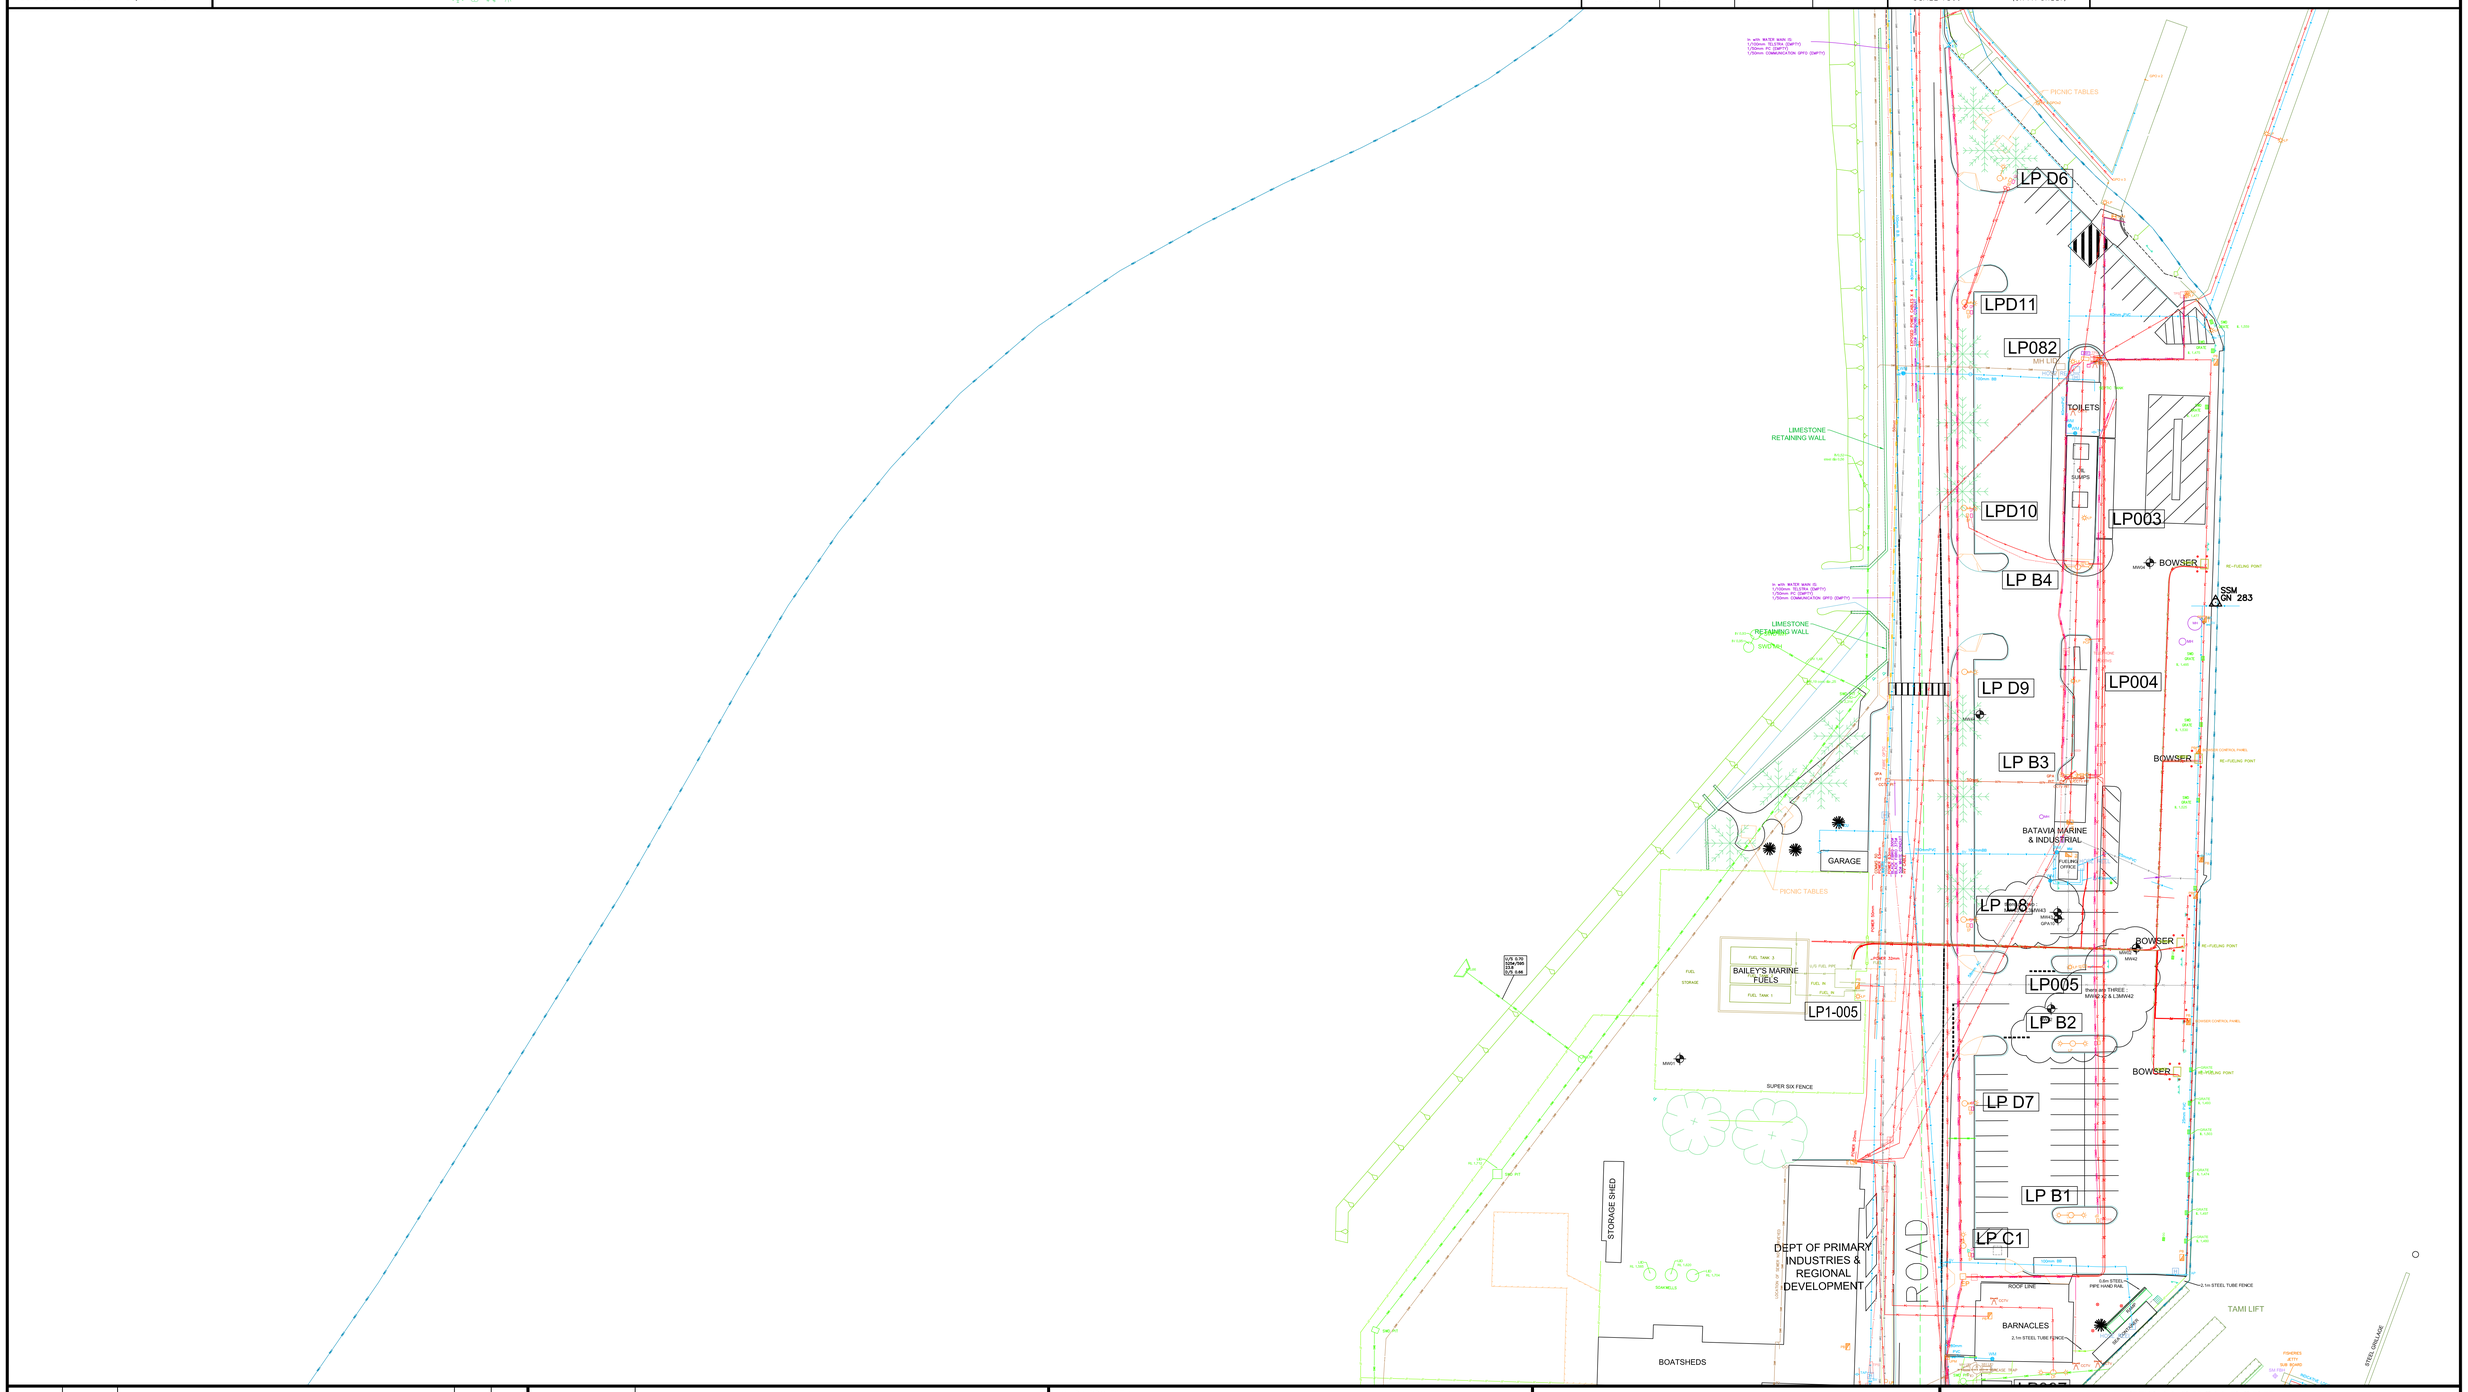

REV	DATE	DESCRIPTION	DRN	APP
G	20.12.24	ISSUED FOR REFERENCE	RF	IM

REVISIONS

DRAWING No.	DRAWING TITLE
010-G-0357	FEATURES AND SERVICES KEY PLAN AND INDEX

REFERENCE DRAWINGS

MWPA PROJECT No:

DESIGNED		DESIGN CHECK	
DRAWN	COMPILED	CHECKED	R. FERSTAT
ENGINEER		APPROVED	I. MCLEOD

This drawing and all the information thereon remains the property of the Mid West Ports Authority and shall be returned on demand. It is issued on the condition that, except with written permission, it must not be reproduced, copied or communicated to any other party, nor used for any other purpose than that stated on the particular order, enquiry, or contract with which it was issued.

MID WEST PORTS
MID WEST PORTS AUTHORITY
298 Marine Terrace, GERALDTON 6530
Tel: +61 8 9964 0520
www.midwestports.com.au

GERALDTON PORT

PORT INFRASTRUCTURE, HARBOUR AND SURROUNDS
FEATURES AND SERVICES
IDENTIFICATION MAP 19 OF 34

SCALE	DRG. No.	REV.
A1 - 1:500	010-G-0376	G